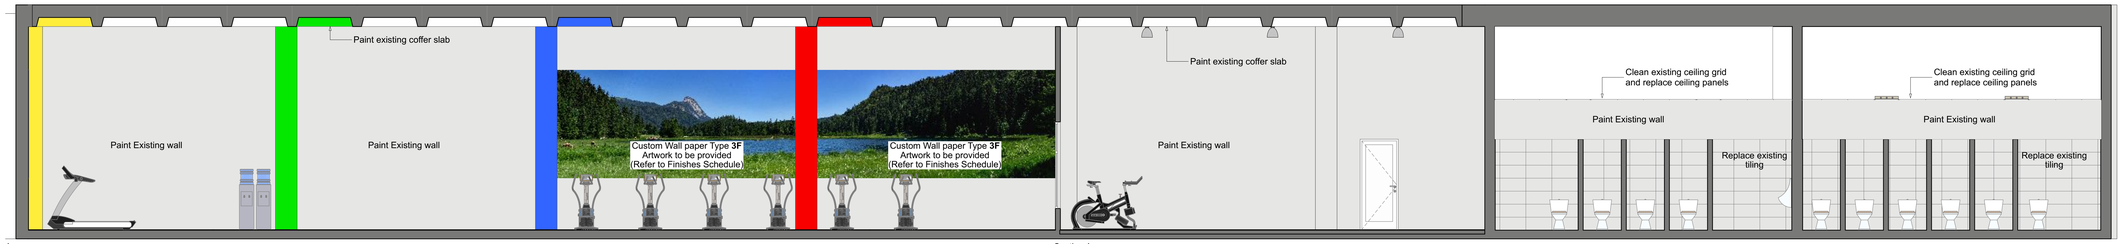

A Section A 1:50

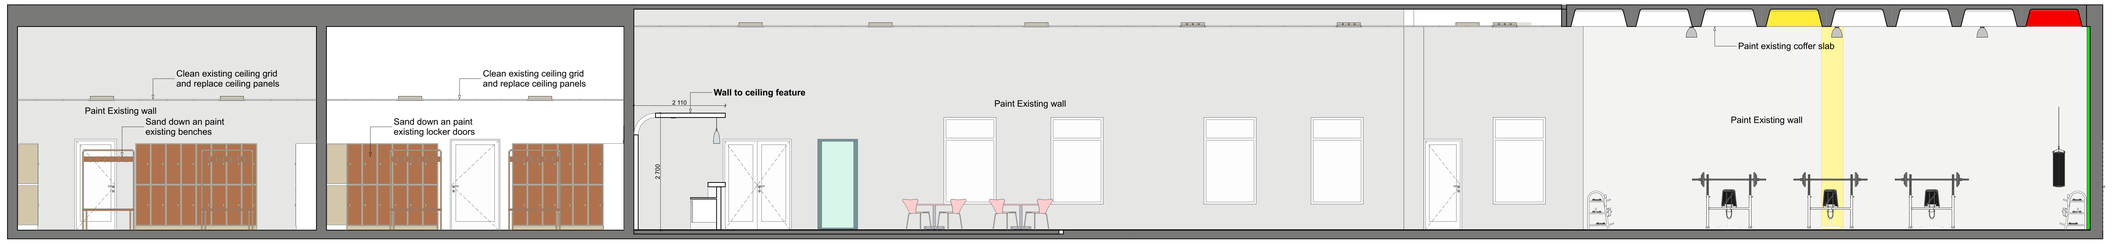

B Section B 1:50

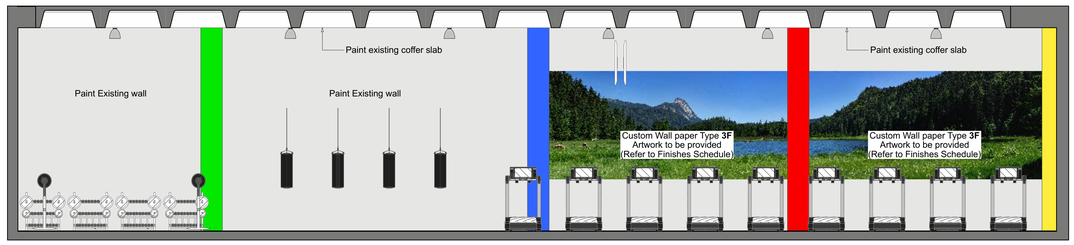

C Section C 1:50

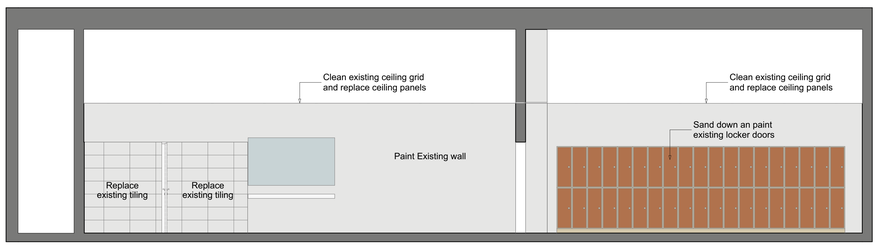

D Section D 1:50

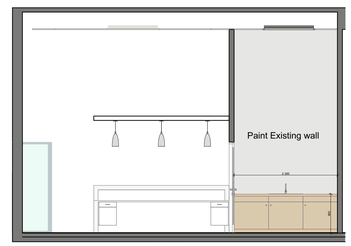

E Section E 1:50

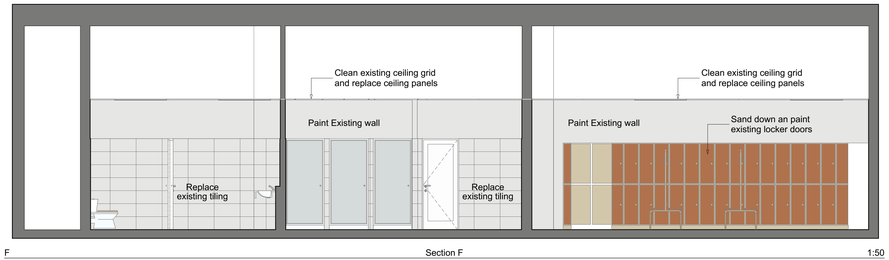

F Section F 1:50

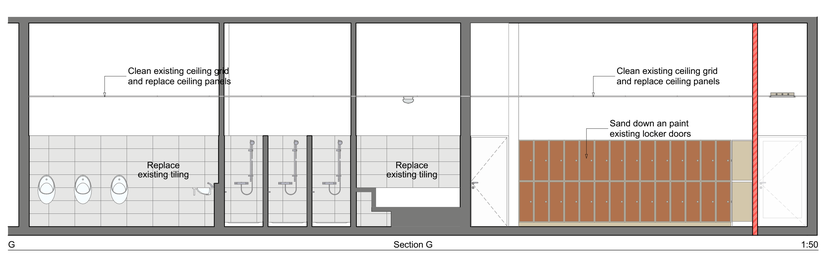

G Section G 1:50

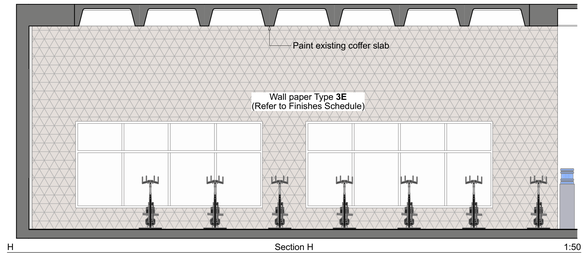

H Section H 1:50

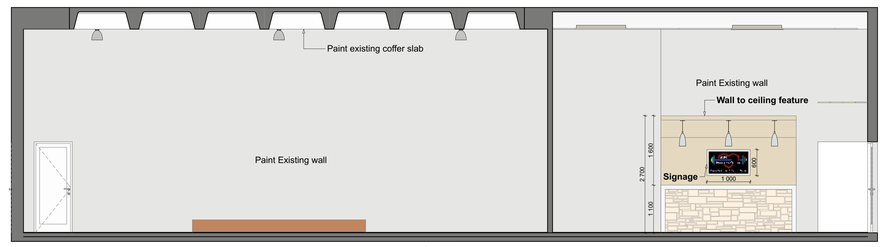

J Section J 1:50

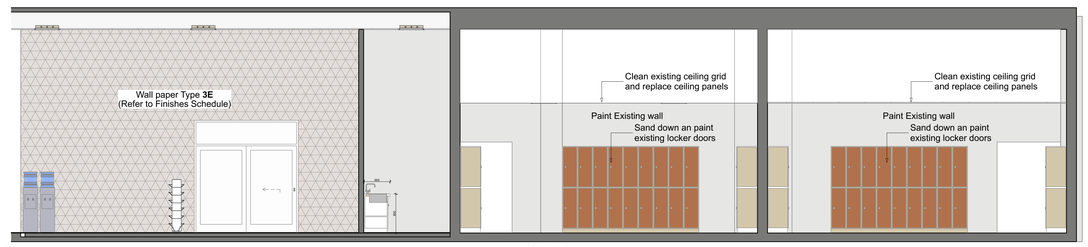

K Section K 1:50

L Section L 1:50

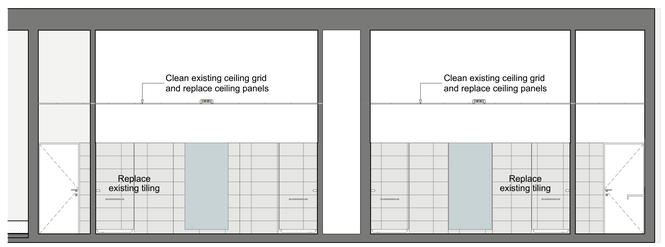

M Section M 1:50

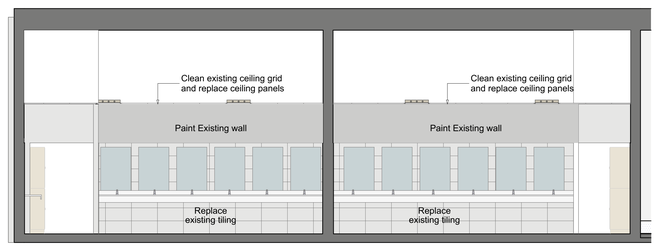

N Section N 1:50

REV	DATE ISSUED	DESCRIPTION	BY

REVISIONS

CLIENT:

SABC

Name: Date: **2021/08/06**

Signature: Status:

ARCHITECTS:

ELLIOTT NGXOLA ARCHITECTS

Gauteng Office
Acorn Village 16
Cm Bond & Kent Avenue
Ferncale, Randburg
2195
Tel: 087 073 5845
Fax: 086 5629 288

Name: Date: **2021/08/06**

Signature: Status:

PROJECT TITLE:

SABC FITNESS CENTRE

DRAWING DESCRIPTION

SECTIONAL ELEVATIONS

DATE ISSUED:	DRAWN:	CHECKED:	SIZE:
2021/08/06			A0 (1189x841)

PURPOSE:

FOR INFORMATION

DWG NO:	REVISION:
A-301	CD00